


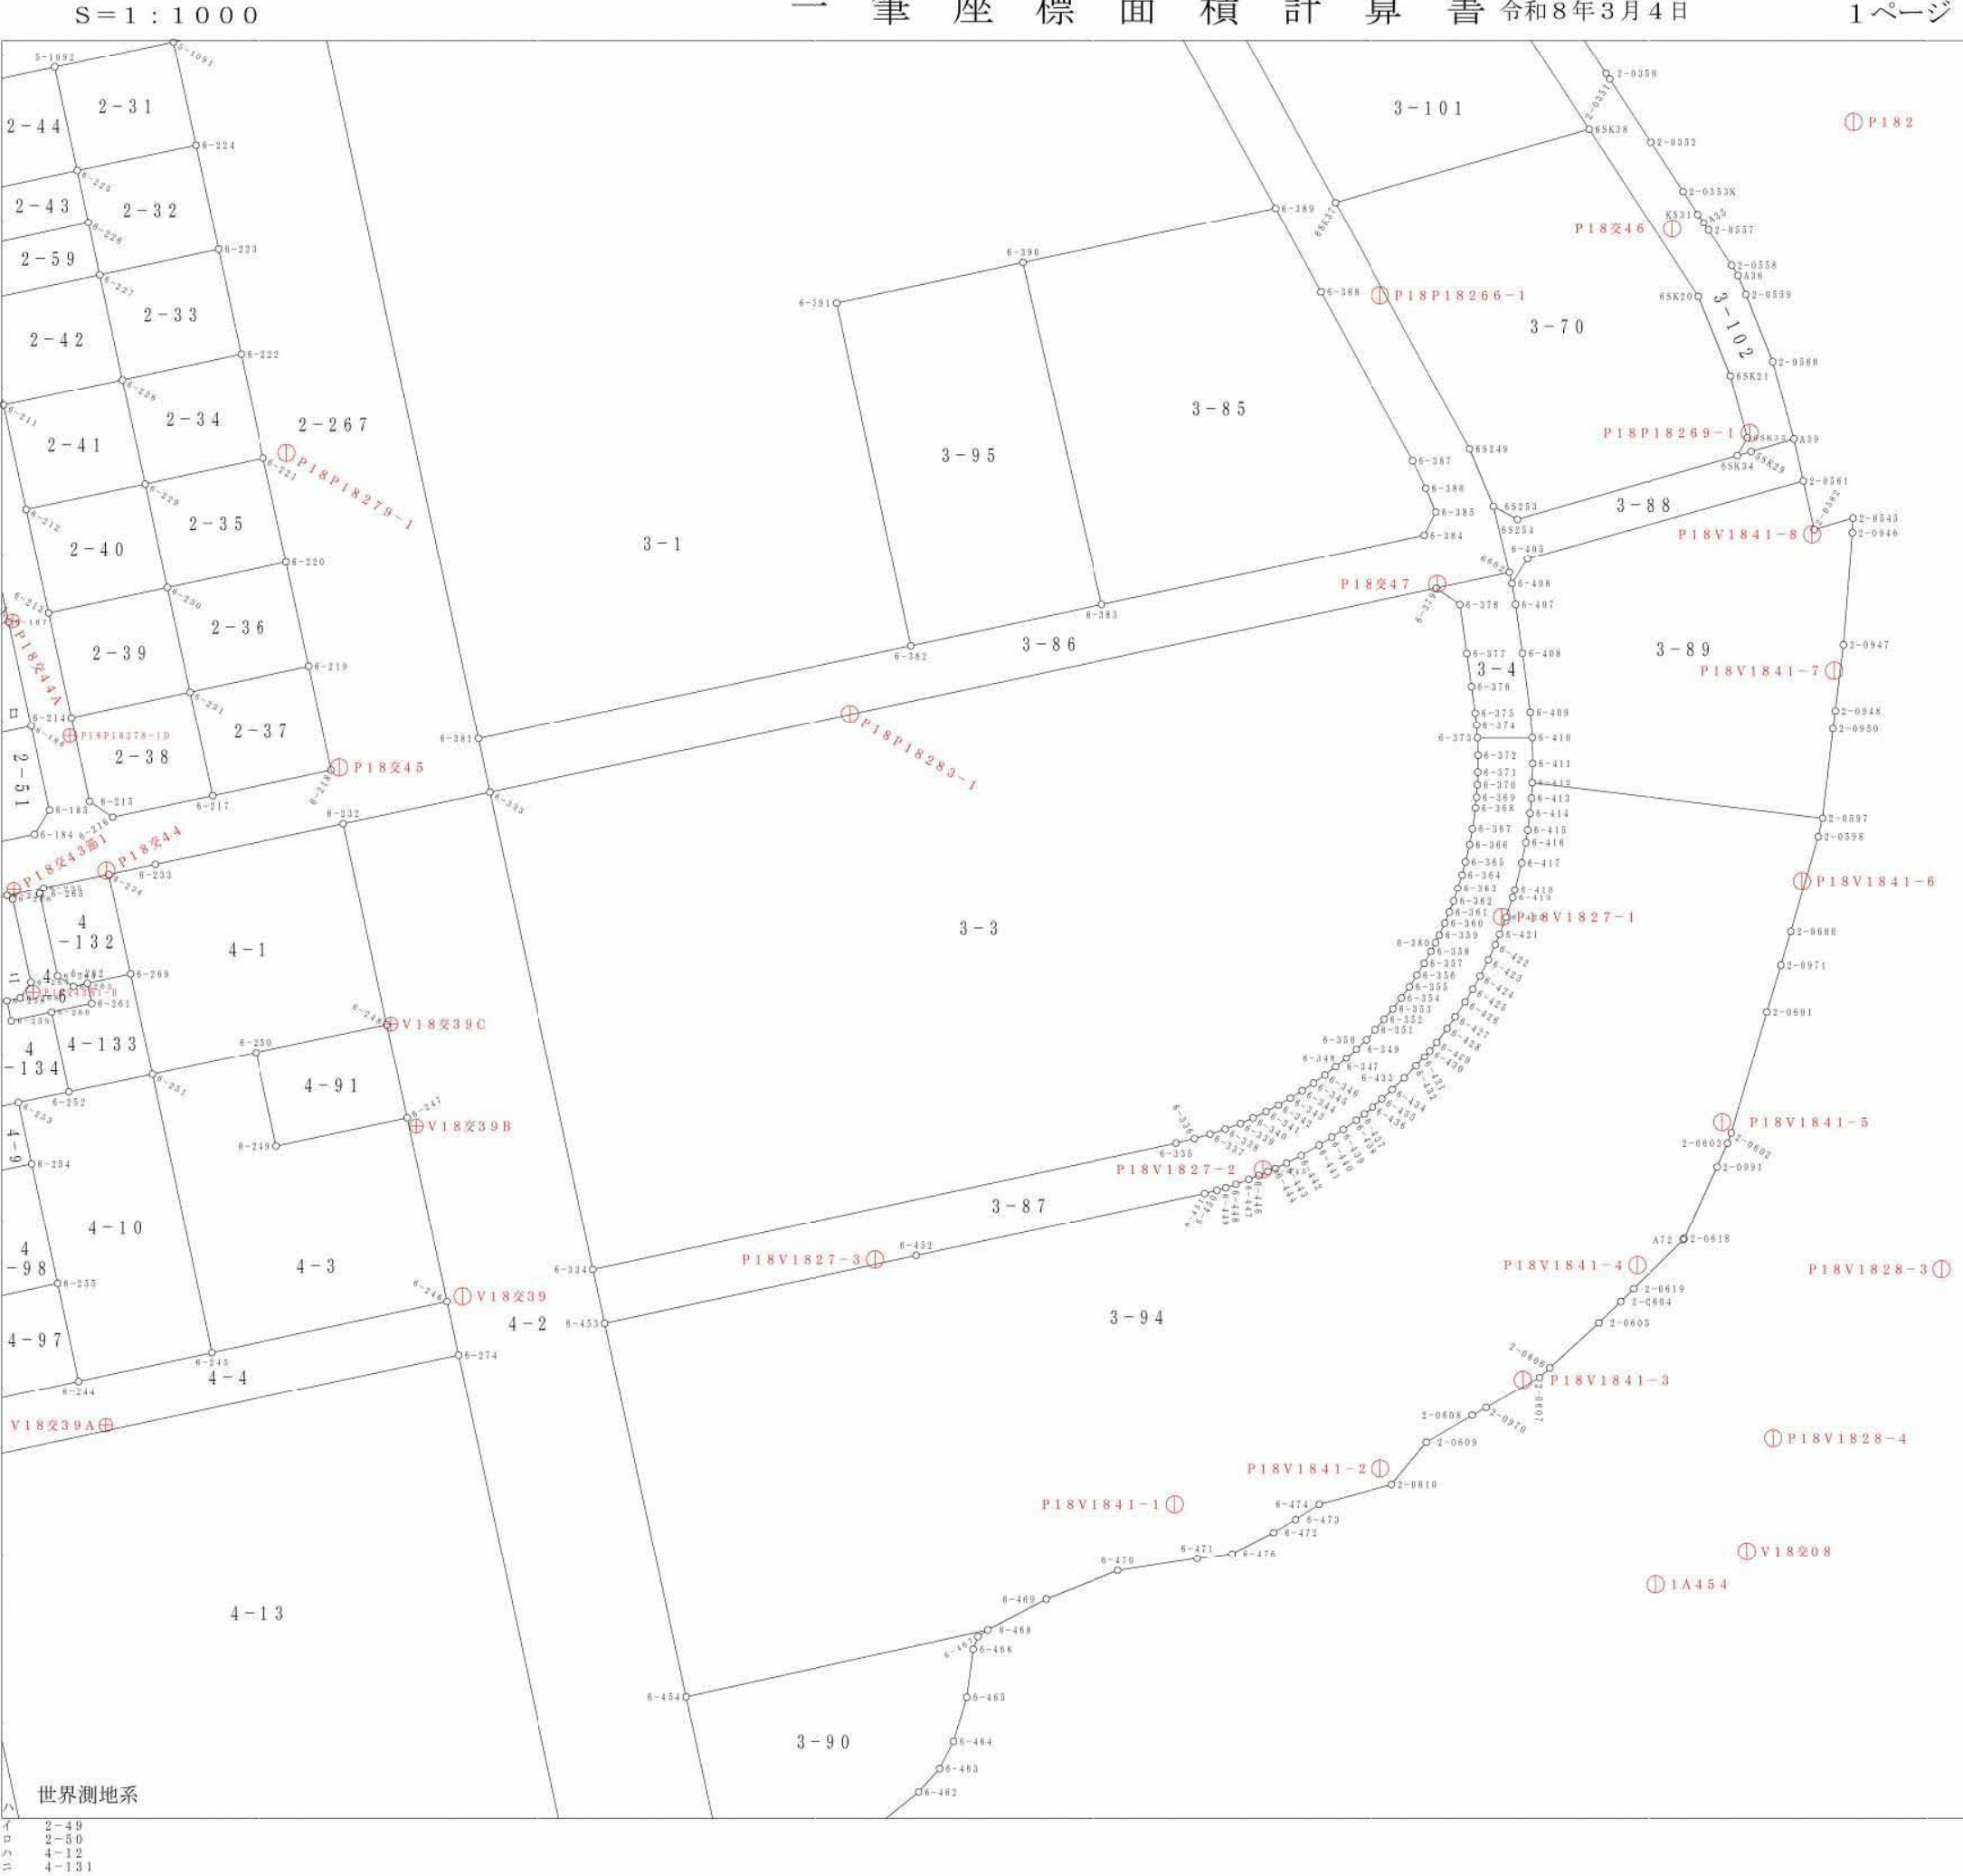


地番一覧表			
所在	北一ヶ岡3丁目		
地番	3-3		
計算面積	9559.1216930㎡		

所在 北一ヶ岡3丁目 地番 3-3			
点番	X座標値	Y座標値	辺長 (m)
6-333	-52456.334	63811.587	71.454
6-379	-52426.510	63950.101	141.688
6-378	-52428.933	63953.574	4.235
6-377	-52436.060	63954.574	7.197
6-376	-52440.888	63955.241	4.874
6-375	-52444.749	63955.804	3.902
6-374	-52446.576	63956.008	1.838
6-373	-52448.439	63956.108	1.866
6-372	-52450.986	63956.189	2.548
6-371	-52453.436	63956.180	2.450
6-370	-52455.271	63956.101	1.837
6-369	-52457.098	63955.989	1.830
6-368	-52458.631	63955.833	1.541
6-367	-52461.640	63955.395	3.041
6-366	-52463.956	63954.969	2.355
6-365	-52466.455	63954.363	2.571
6-364	-52468.374	63953.858	1.984
6-363	-52470.321	63953.258	2.037
6-362	-52472.211	63952.644	1.987
6-361	-52473.867	63952.015	1.771
6-360	-52475.486	63951.340	1.754
6-359	-52477.220	63950.552	1.905
6-380	-52478.337	63950.006	1.243
6-358	-52479.585	63949.336	1.416
6-357	-52481.326	63948.343	2.004
6-356	-52483.052	63947.274	2.030
6-355	-52484.753	63946.207	2.008
6-354	-52486.373	63945.013	2.012
6-353	-52487.984	63943.783	2.027
6-352	-52489.512	63942.494	1.999
6-351	-52491.015	63941.159	2.010
6-350	-52492.481	63939.788	2.007
6-349	-52493.857	63938.335	2.001
6-348	-52495.225	63936.860	2.012
6-347	-52496.507	63935.306	2.015
6-346	-52497.731	63933.728	1.997
6-345	-52498.899	63932.082	2.018
6-344	-52500.027	63930.411	2.016
6-343	-52501.101	63928.705	2.016
6-342	-52502.121	63926.963	2.019
6-341	-52503.070	63925.172	2.027
6-340	-52503.985	63923.259	2.121
6-339	-52504.799	63921.426	2.006
6-338	-52505.643	63919.202	2.379
6-337	-52506.363	63916.969	2.346
6-336	-52507.007	63914.716	2.343
6-335	-52507.668	63912.022	2.774
6-334	-52526.171	63826.700	87.305

基準点番号	X座標値	Y座標値
1A454	-52572.171	63982.097
P182	-52358.334	64011.002
P18P18266-1	-52383.664	63941.886
P18P18269-1	-52403.772	63995.834
P18P18278-1D	-52448.110	63750.289
P18P18279-1	-52406.676	63781.982
P18P18283-1	-52444.887	63864.338
P18V1827-1	-52474.562	63959.680
P18V1827-2	-52511.471	63924.708



基準点番号	X座標値	Y座標値
P18V1827-3	-52524.705	63867.989
P18V1828-3	-52526.119	64023.930
P18V1828-4	-52550.813	63999.251
P18V1841-1	-52560.426	63911.835
P18V1841-2	-52555.203	63941.927
P18V1841-3	-52542.183	63962.742
P18V1841-4	-52525.524	63979.455
P18V1841-5	-52504.605	63991.809
P18V1841-6	-52469.256	64003.454
P18V1841-7	-52438.556	64008.136
P18V1841-8	-52418.562	64004.926
P18交43節1	-52470.434	63742.100
P18交43節1-B	-52485.550	63744.911
P18交44	-52467.706	63755.616
P18交44A	-52431.316	63741.928
P18交45	-52452.729	63789.660
P18交46	-52373.948	63984.522
P18交47	-52425.897	63950.247
V18交08	-52567.325	63995.414
V18交39	-52530.053	63807.619
V18交39A	-52548.889	63755.534
V18交39B	-52505.168	63800.882
V18交39C	-52490.178	63797.173

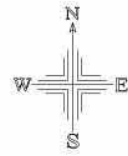



地番一覽表	
所在	北一ヶ岡3丁目
地番	3-89
計算面積	1886.0103950m ²

所在 北一ヶ岡3丁目 地番 3-89			
点番	X座標値	Y座標値	辺長 (m)
2-0597	-52460.114	64006.458	13.101
6-412	-52454.965	63964.104	42.666
6-411	-52452.167	63964.178	2.799
6-410	-52448.417	63964.133	3.750
6-409	-52444.641	63963.822	3.789
6-408	-52436.019	63962.685	8.697
6-407	-52428.914	63961.670	7.177
6-406	-52425.829	63961.146	3.129
6-405	-52422.197	63963.428	4.289
2-0561	-52410.781	64003.642	41.803
2-0562	-52417.881	64005.242	7.278
2-0545	-52416.194	64010.884	5.889
2-0946	-52418.345	64010.793	2.153
2-0947	-52434.785	64009.518	16.489
2-0948	-52444.443	64008.317	9.732
2-0950	-52447.101	64007.976	2.680

基准点番号	X座標値	Y座標値
P18P18269-1	-52403.772	63995.834
P18V1841-7	-52438.556	64008.136
P18V1841-8	-52418.562	64004.926
P18交47	-52425.897	63950.247


地番一覧表			
所在	北一ヶ岡3丁目		
地番	3-94		
計算面積	9729.6543785㎡		

所在 北一ヶ岡3丁目 地番 3-94			
点番	X座標値	Y座標値	辺長 (m)
6-453	-52533.978	63828.420	55.797
6-452	-52524.134	63873.987	46.618
6-451	-52515.009	63916.220	43.208
6-450	-52514.547	63917.997	1.836
6-449	-52514.164	63919.281	1.340
6-448	-52513.663	63920.768	1.569
6-447	-52512.950	63922.651	2.013
6-446	-52512.378	63924.074	1.534
6-445	-52511.808	63925.438	1.478
6-444	-52511.355	63926.528	1.180
6-443	-52510.567	63928.146	1.800
6-442	-52509.467	63930.256	2.380
6-441	-52507.959	63932.889	3.034
6-440	-52506.798	63934.741	2.186
6-439	-52505.668	63936.416	2.021
6-438	-52504.312	63938.319	2.337
6-437	-52503.401	63939.526	1.512
6-436	-52502.419	63940.757	1.575
6-435	-52501.218	63942.164	1.850
6-434	-52499.851	63943.676	2.038
6-433	-52498.131	63945.448	2.469
6-432	-52496.377	63947.153	2.446
6-431	-52495.025	63948.378	1.824
6-430	-52494.118	63949.170	1.204
6-429	-52492.862	63950.177	1.610
6-428	-52490.843	63951.679	2.516
6-427	-52489.135	63952.881	2.089
6-426	-52486.951	63954.318	2.614
6-425	-52485.097	63955.436	2.165
6-424	-52483.201	63956.516	2.182
6-423	-52480.818	63957.706	2.664
6-422	-52478.603	63958.723	2.437
6-421	-52477.103	63959.355	1.628
6-420	-52474.630	63960.273	2.638
6-419	-52471.726	63961.250	3.064
6-418	-52470.550	63961.575	1.220
6-417	-52466.607	63962.559	4.064
6-416	-52463.629	63963.180	3.042
6-415	-52461.809	63963.461	1.842
6-414	-52459.391	63963.788	2.440
6-413	-52457.213	63964.004	2.189
6-412	-52454.965	63964.104	2.250
2-0597	-52460.114	64006.458	42.666
2-0598	-52462.787	64005.823	2.747
2-0600	-52476.691	64001.819	14.469
2-0971	-52481.597	64000.382	5.112
2-0601	-52488.428	63998.321	7.135
2-0602	-52506.166	63993.142	18.479
2-0603	-52507.676	63992.596	1.606
2-0991	-52511.138	63991.054	3.790
2-0618	-52521.672	63986.280	11.565
A72	-52521.851	63986.126	0.236
2-0619	-52528.966	63978.897	10.143
2-0604	-52530.820	63977.013	2.643
2-0605	-52533.922	63973.826	4.447
2-0606	-52540.439	63966.677	9.674
2-0607	-52541.858	63965.177	2.065
2-0970	-52546.293	63957.387	8.964
2-0608	-52547.419	63955.375	2.306

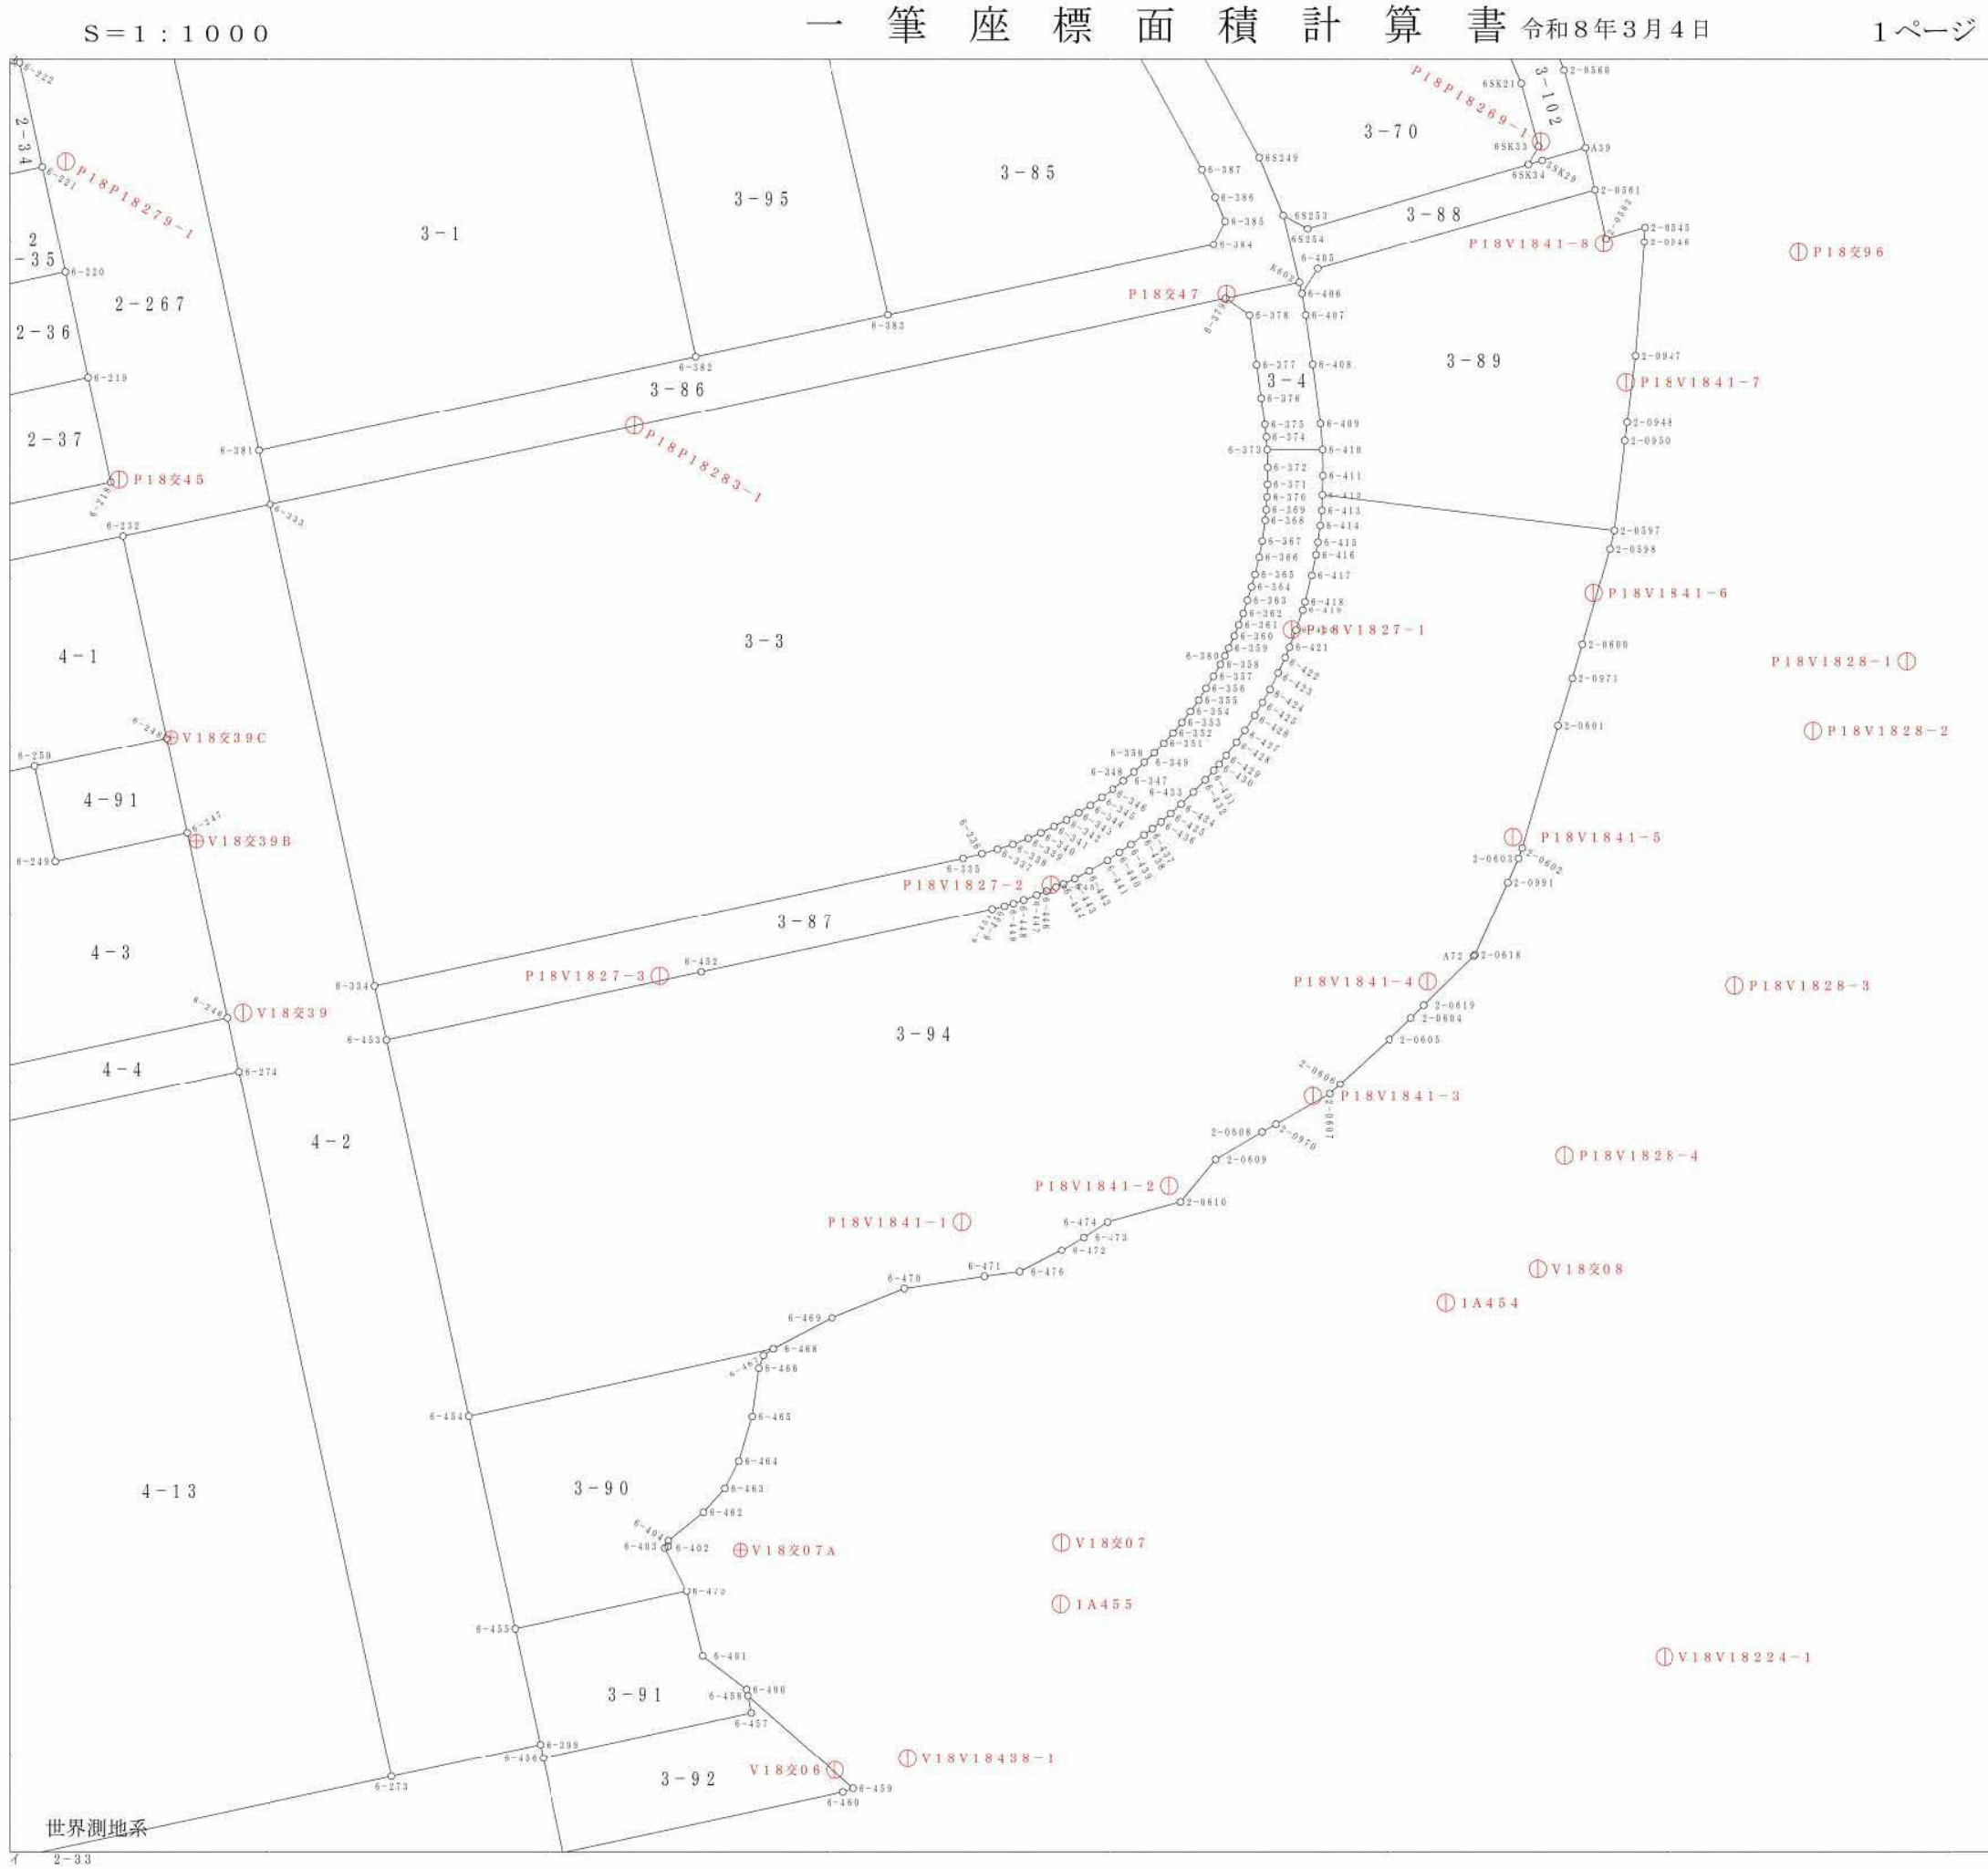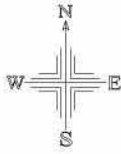

所在 北一ヶ岡3丁目 地番 3-94			
点番	X座標値	Y座標値	辺長 (m)
2-0609	-52551.376	63948.666	7.789
2-0610	-52557.527	63943.583	7.979
6-474	-52560.430	63932.918	11.053
6-473	-52562.656	63929.467	4.107
6-472	-52564.577	63926.261	3.737
6-476	-52567.709	63920.193	6.829
6-471	-52568.388	63915.103	5.135
6-470	-52570.148	63903.500	11.736
6-469	-52574.341	63892.965	11.339
6-468	-52578.798	63884.416	9.641
6-454	-52588.499	63840.284	45.186

基準点番号	X座標値	Y座標値
1A454	-52572.171	63982.097
1A455	-52615.889	63926.124
P18P18269-1	-52403.772	63995.834
P18P18279-1	-52406.676	63781.982
P18P18283-1	-52444.887	63864.338
P18V1827-1	-52474.562	63959.680
P18V1827-2	-52511.471	63924.708
P18V1827-3	-52524.705	63867.989
P18V1828-1	-52479.140	64048.777
P18V1828-2	-52489.166	64035.244
P18V1828-3	-52526.119	64023.930
P18V1828-4	-52550.813	63999.251
P18V1841-1	-52560.426	63911.835
P18V1841-2	-52555.203	63941.927
P18V1841-3	-52542.183	63962.742
P18V1841-4	-52525.524	63979.455
P18V1841-5	-52504.605	63991.809
P18V1841-6	-52469.256	64003.454
P18V1841-7	-52438.556	64008.136
P18V1841-8	-52418.562	64004.926
P18交45	-52452.729	63789.660
P18交47	-52425.897	63950.247
P18交96	-52419.841	64033.187
V18V18224-1	-52623.481	64013.773
V18V18438-1	-52638.096	63903.991
V18交06	-52639.835	63893.417
V18交07	-52606.905	63926.226
V18交07A	-52607.975	63879.692
V18交08	-52567.325	63995.414
V18交39	-52530.053	63807.619
V18交39B	-52505.168	63800.882
V18交39C	-52490.178	63797.173

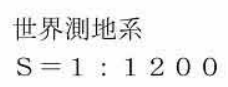

$$\begin{array}{r} + 63 \cdot 875 \\ \hline - 52 \cdot 375 \end{array}$$


甲 3 N

$P^{18}52-2$	$P^{18}53-1$	$P^{18}53-2$
$P^{18}52-4$		$P^{18}53-4$
$V^{18}12-2$	$V^{18}13-1$	$V^{18}13-2$

①

①

①

①

①

①

①

①

①

3-1(5/5)

3-95(2/2)

3-85(2/2)

3-86(5/5)

3-3(2/4)

3-4

3-87(1/3)



3-94(1/3)

3-70(2/2)

3-88

3-89

3-102(2/2)

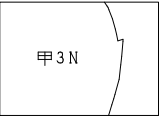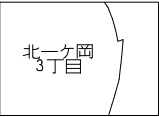


P ¹⁸ 53-1	P ¹⁸ 53-2	
P ¹⁸ 53-3		
P ¹⁸ 13-1	P ¹⁸ 13-2	

イ 4-134(2/2)
ロ 4-133(2/2)

⊕

- 52.6 2 5

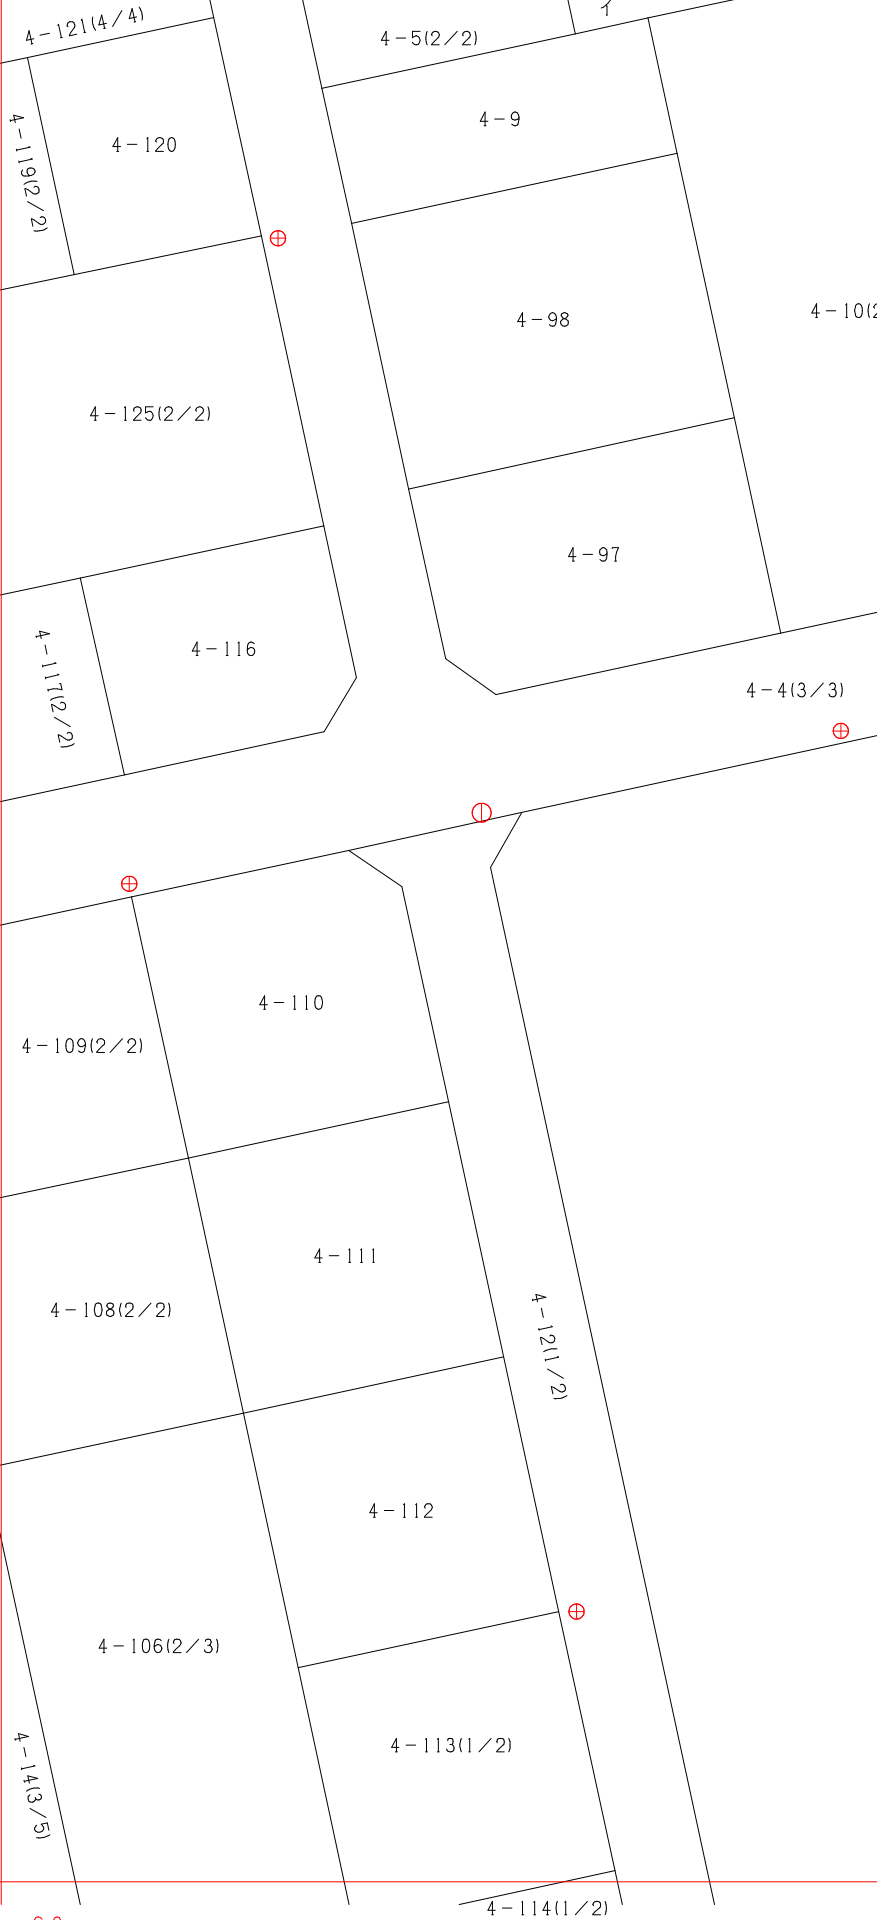


+ 63.7 0 0

①

+ 63.8 7 5

- 52.5 0 0

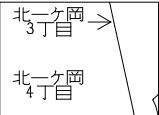

P ¹⁸ 52-4	P ¹⁸ 53-3	P ¹⁸ 53-4
V ¹⁸ 12-2		V ¹⁸ 13-2
V ¹⁸ 12-4	V ¹⁸ 13-3	V ¹⁸ 13-4

3-3(3/4)

3-87(2/3)

①

3-94(2/3)

4-2(2/3)



3-90(1/2)

3-91(1/4)

⊕

+64.050

-52.500

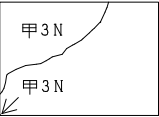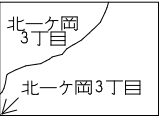

P ¹⁸ 53-3	P ¹⁸ 53-4	
V ¹⁸ 13-1		
V ¹⁸ 13-3	V ¹⁸ 13-4	

①

3-3(4/4)

3-87(3/3)

①

3-94(3/3)

①

①

①

①

①

①

①

3-90(2/2)


⊕

①


3-91(2/4)

-52.625

+63.875
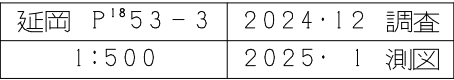
$$\begin{array}{r} + 63 \cdot 875 \\ \hline \end{array} \quad \begin{array}{r} - 52 \cdot 375 \\ \hline \end{array}$$


Ⅱ (世界測地系) 宮崎県延岡市地籍図筆界点番号図

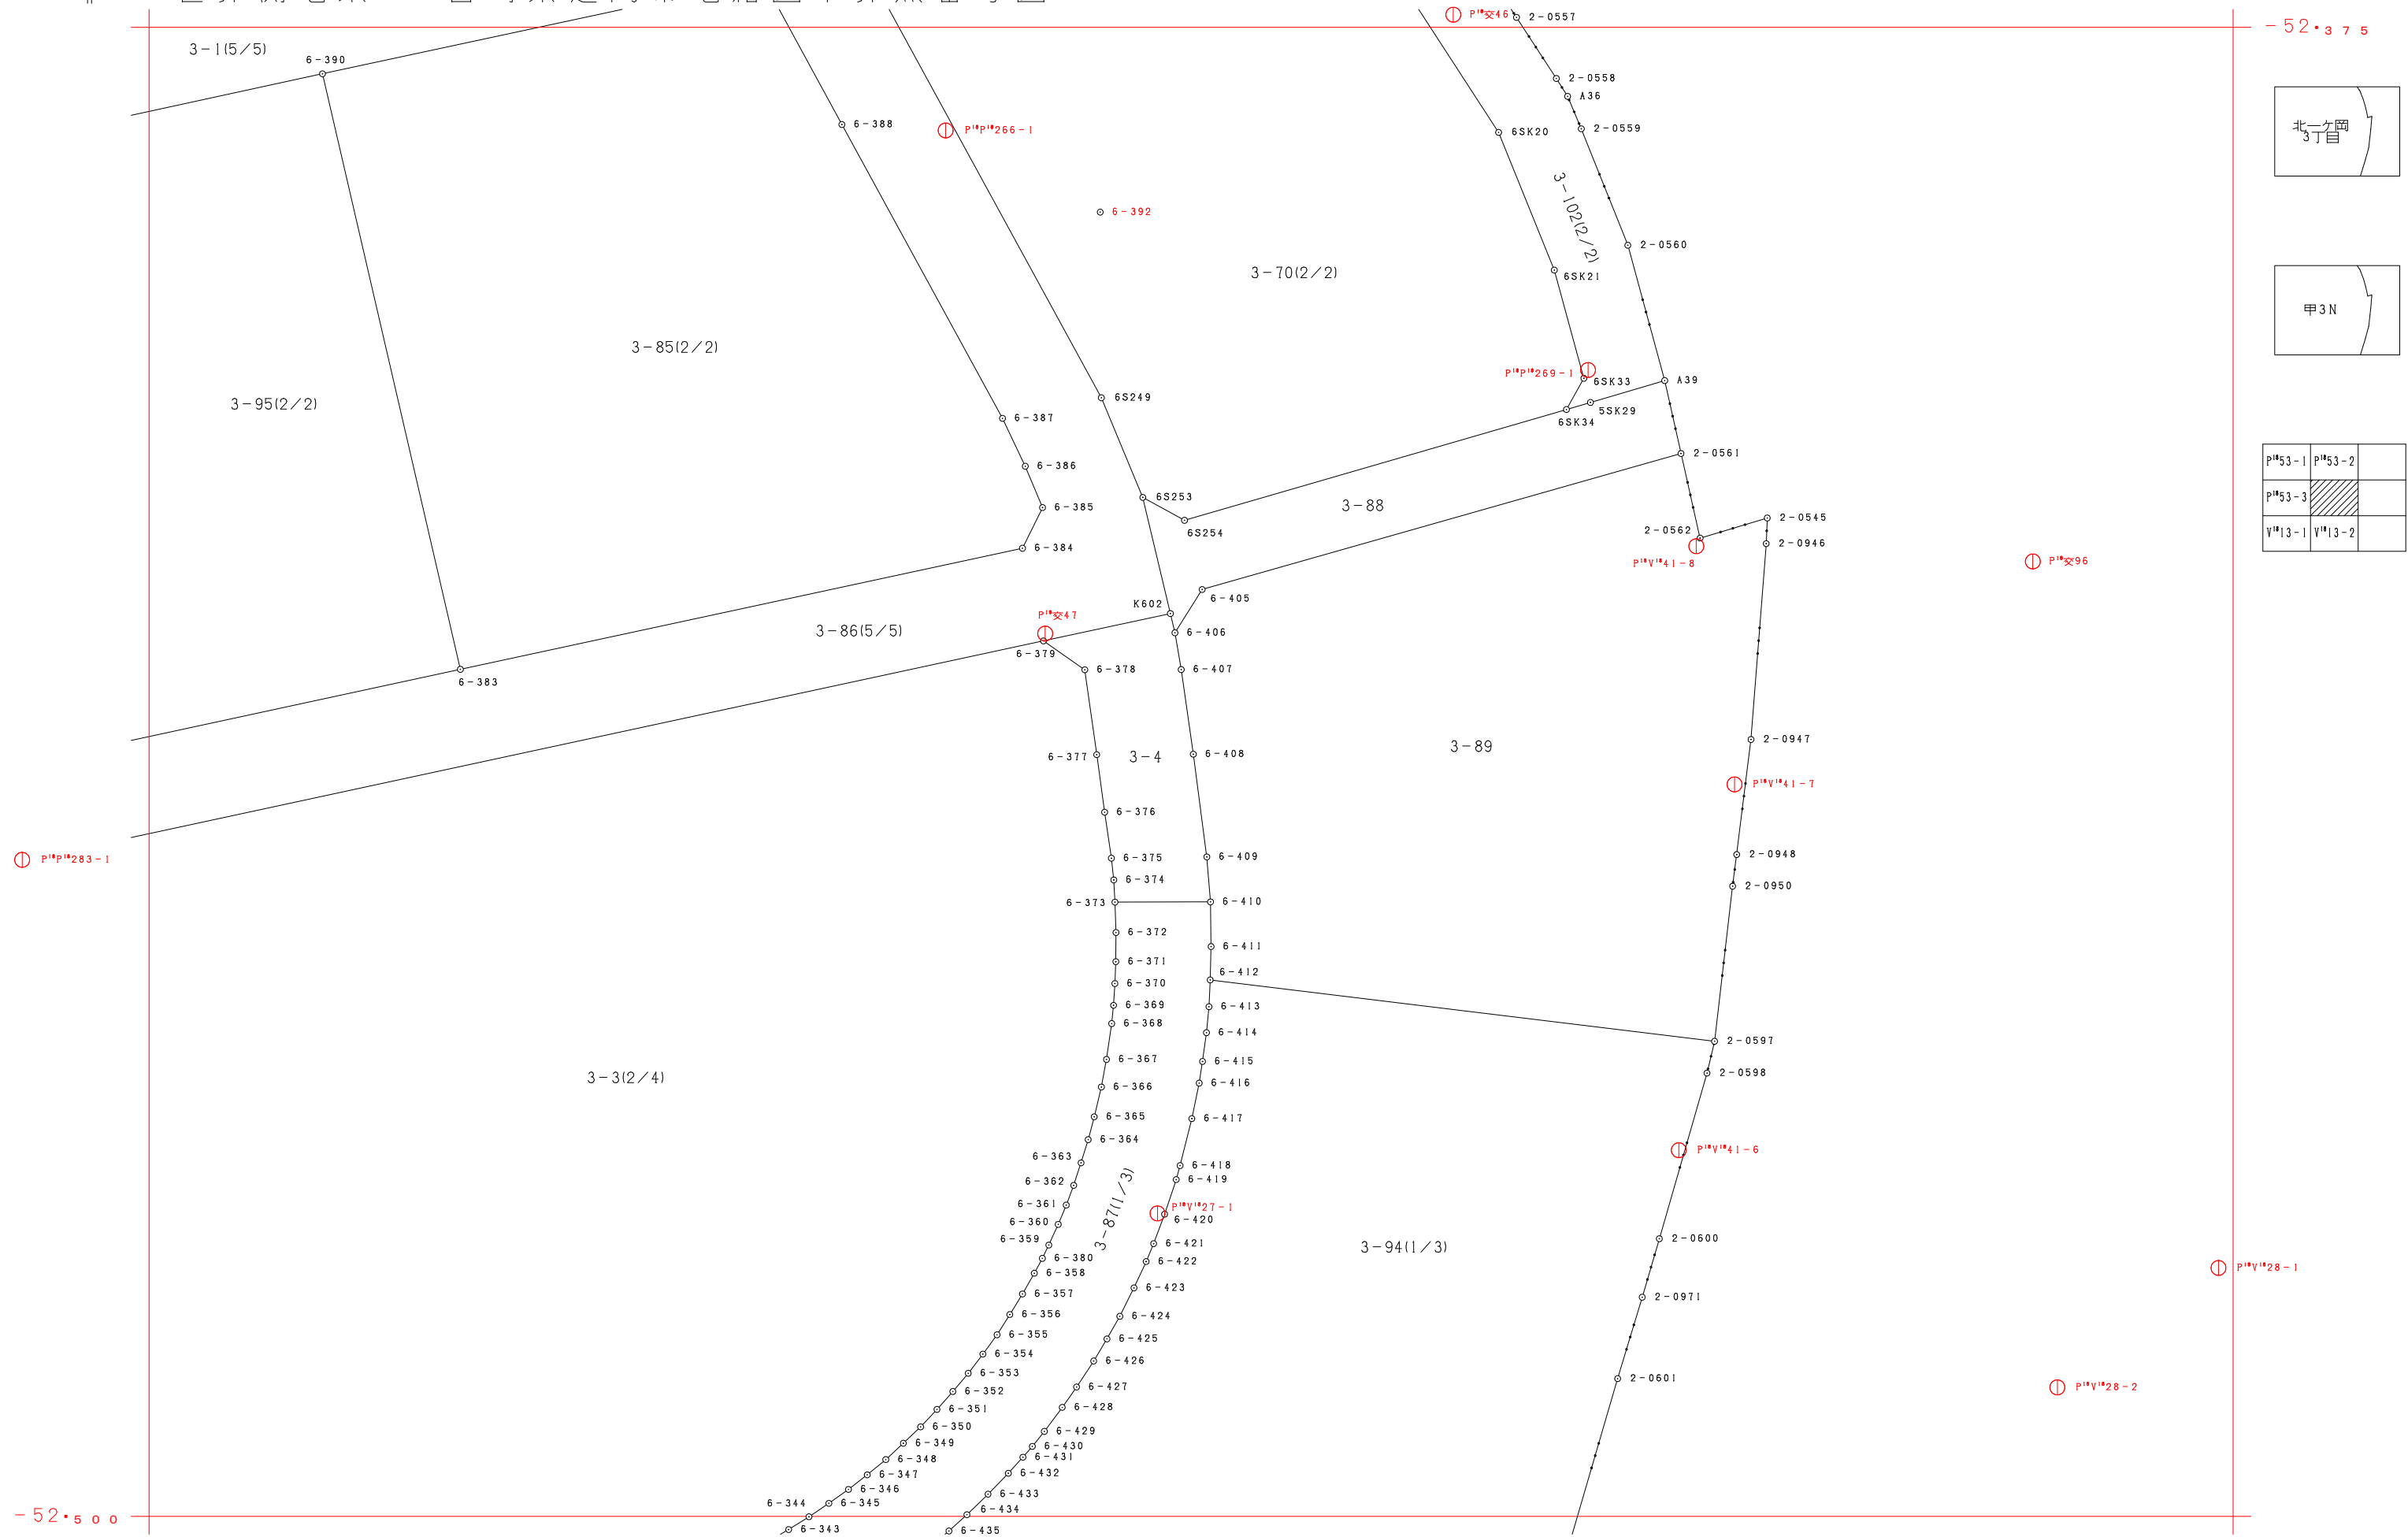


岡ケ一北
目丁3





P ¹⁸ 53-1	P ¹⁸ 53-2	
P ¹⁸ 53-3		
V ¹⁸ 13-1	V ¹⁸ 13-2	

延岡 P ¹⁸ 53-4	2024・12 調査
1:500	2025・1 測図
 
$$+ 63 \cdot 875$$
$$-52 \cdot 500$$


延岡 V ¹⁸ 13-1	2024・12 調査
1:500	2025・1 測図

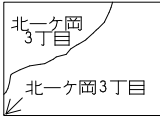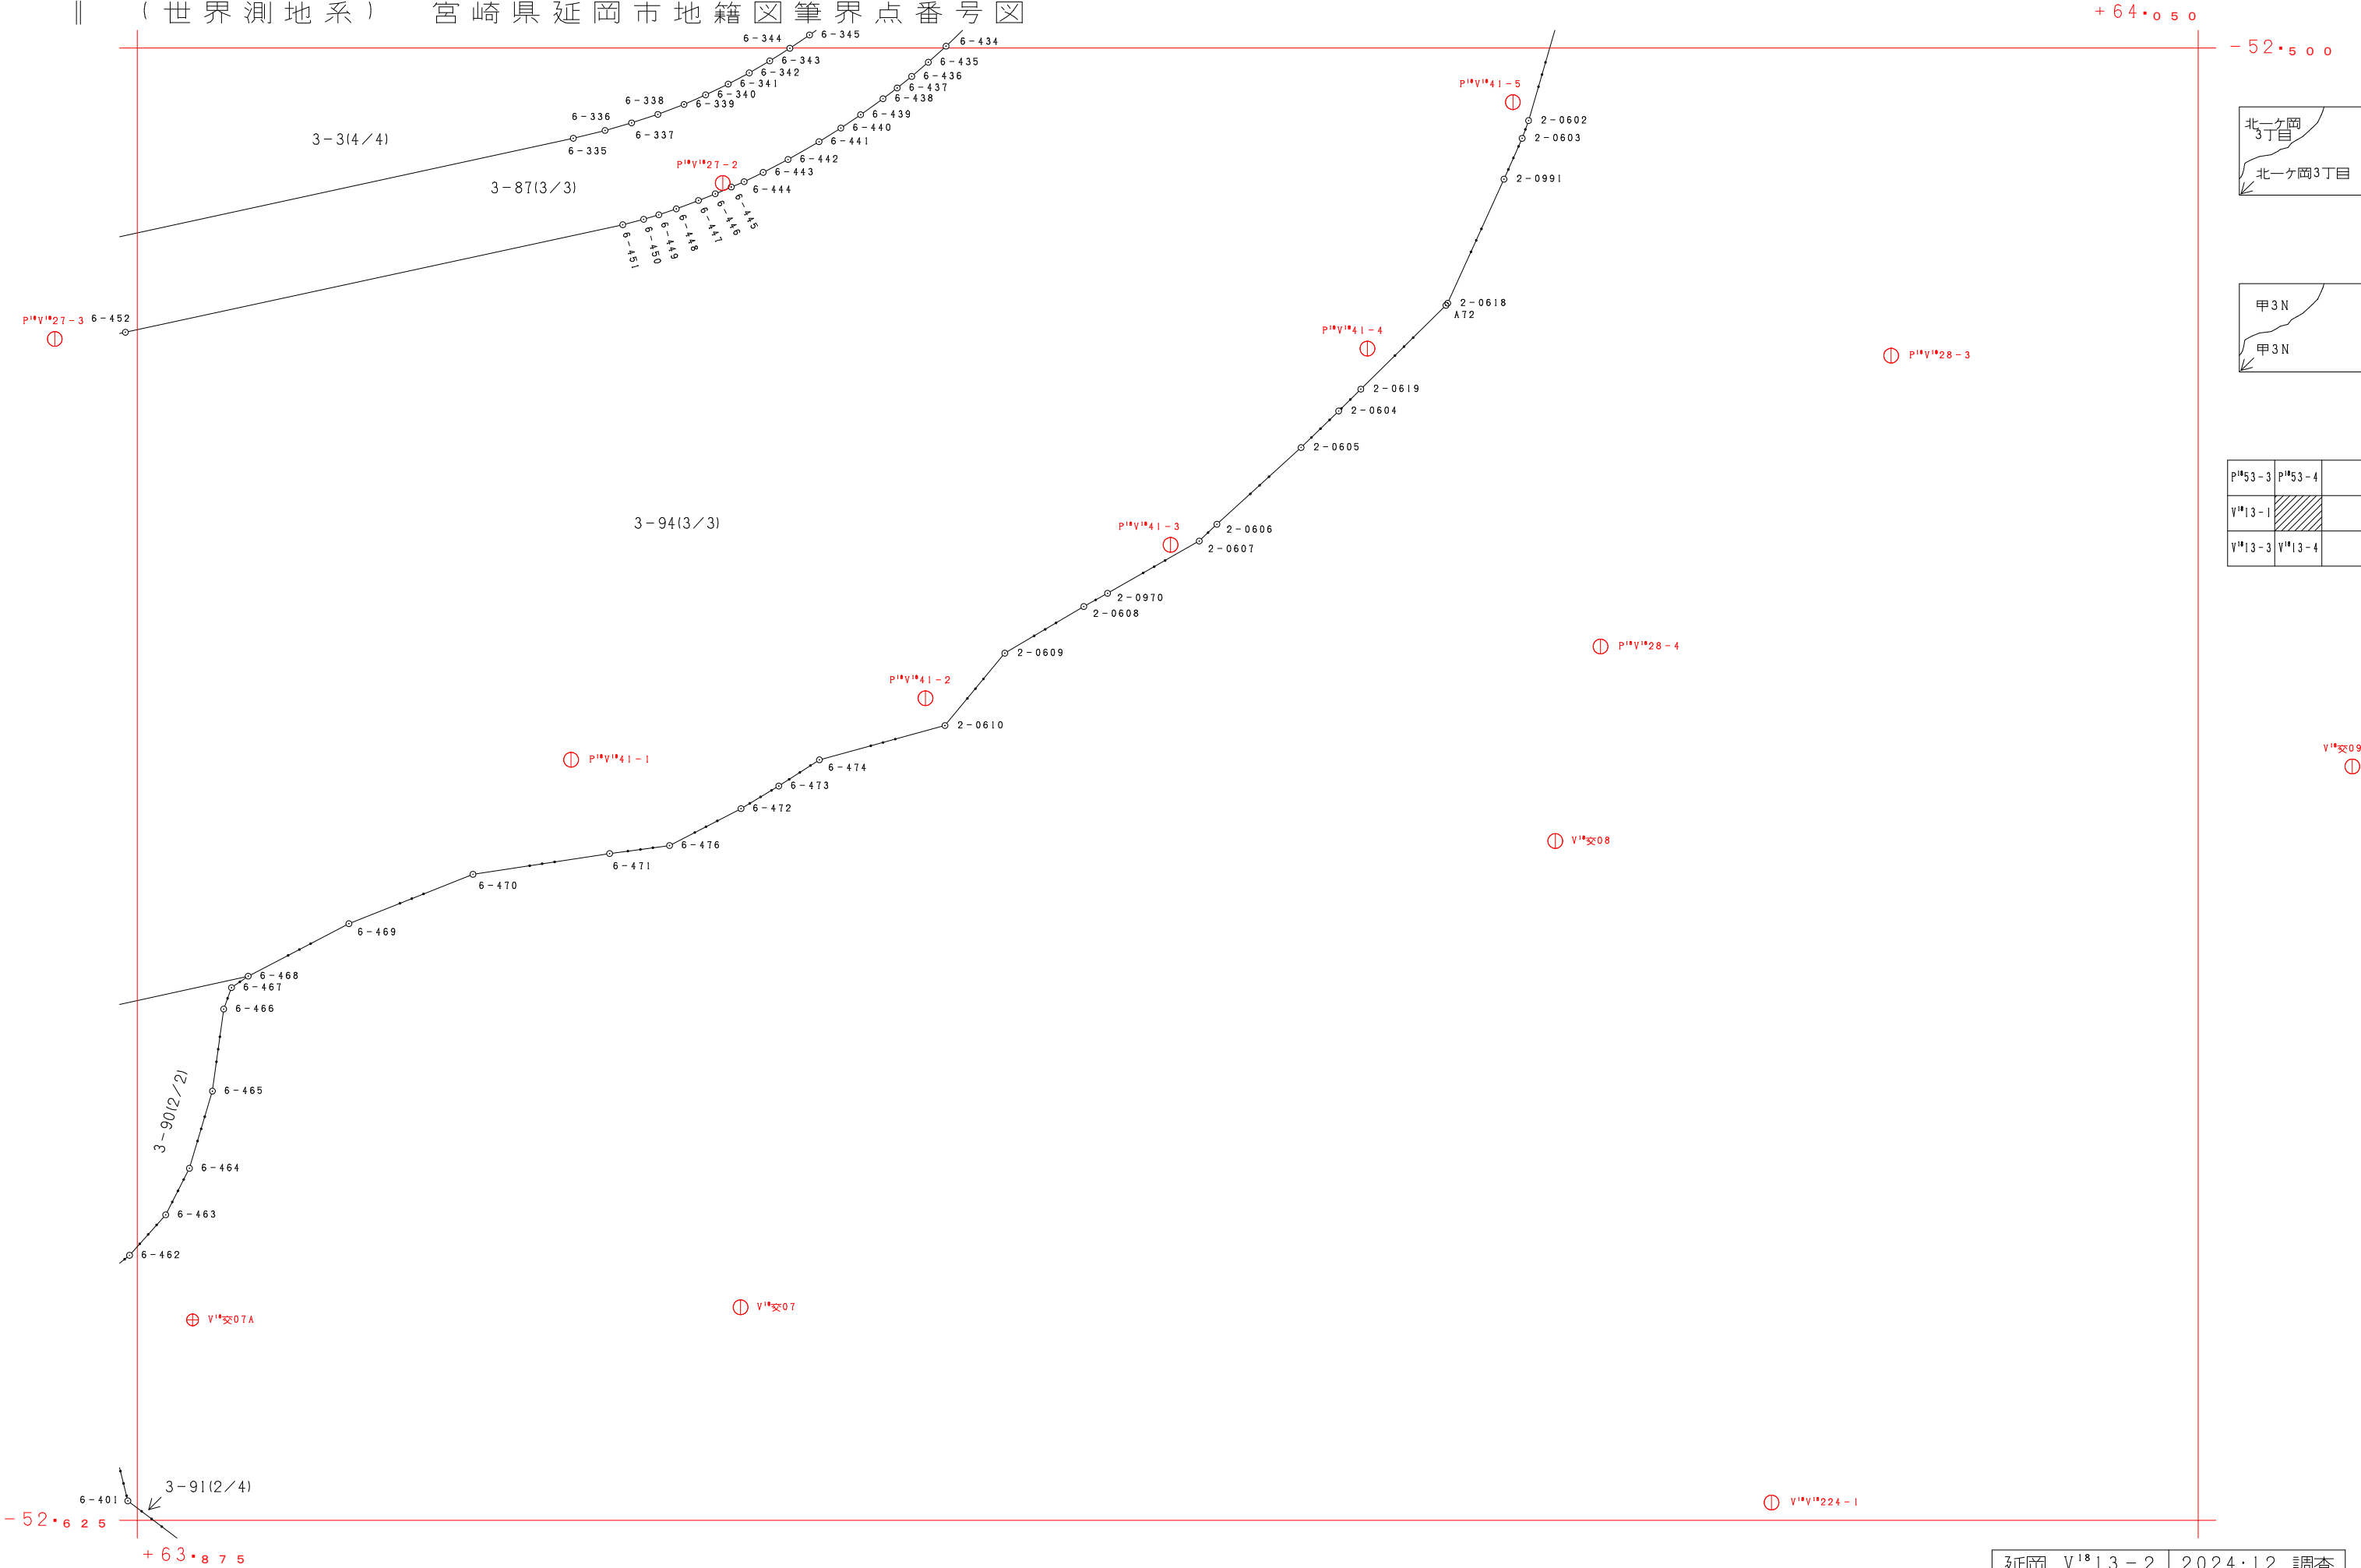

P ¹⁸ 53-3	P ¹⁸ 53-4	
V ¹⁸ 13-1		
V ¹⁸ 13-3	V ¹⁸ 13-4	